DALY STREET, KURRALTA PARK OPTION 3: LINE MARKING PLAN - NO PARKING AT WATTS HUMPS

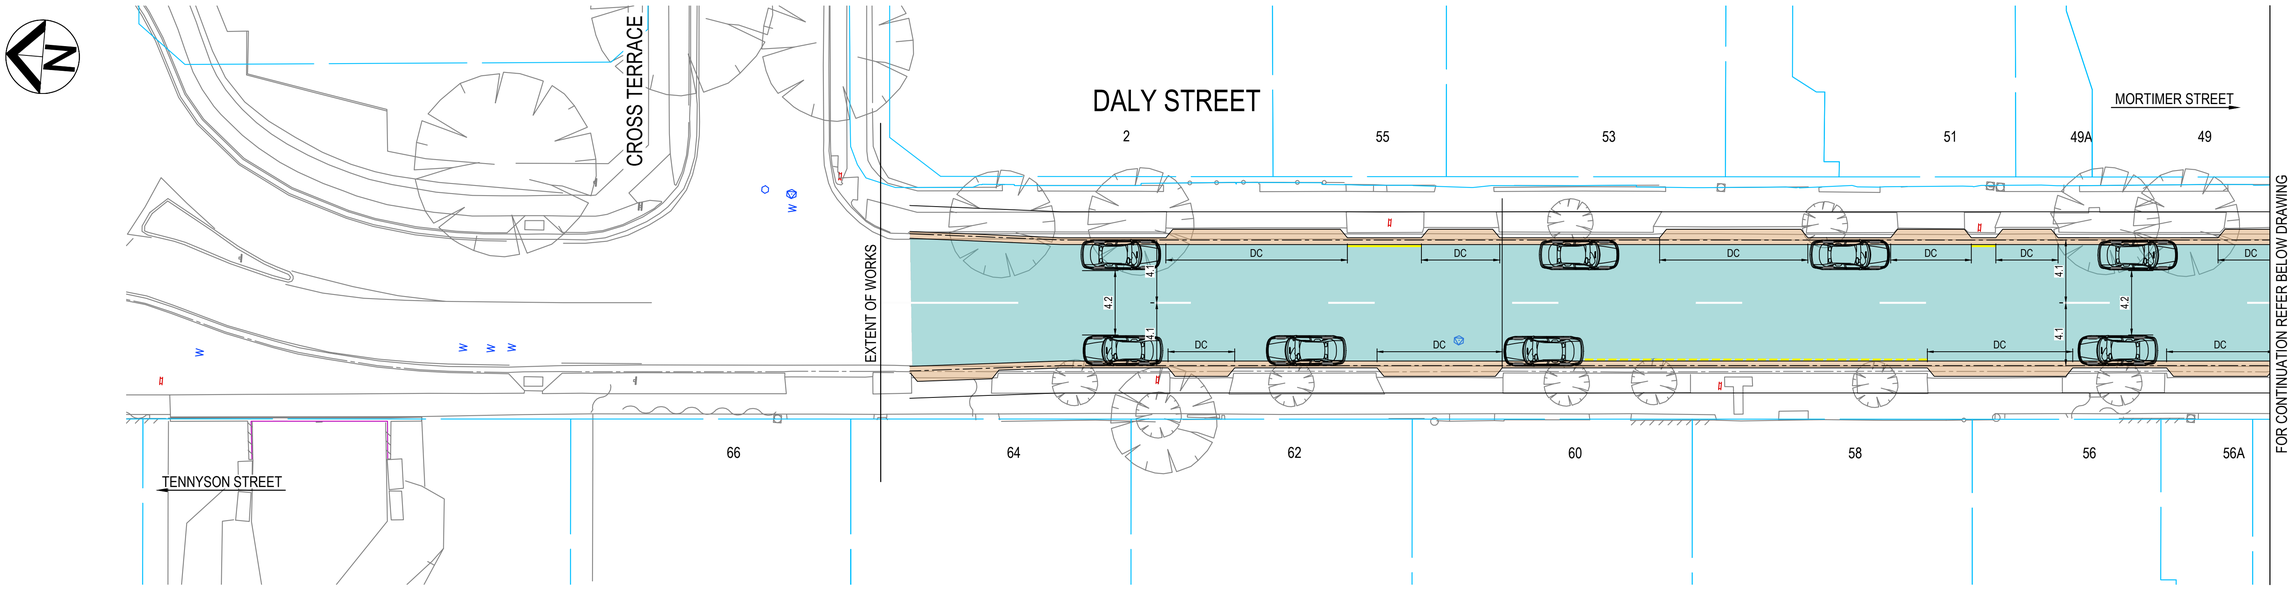

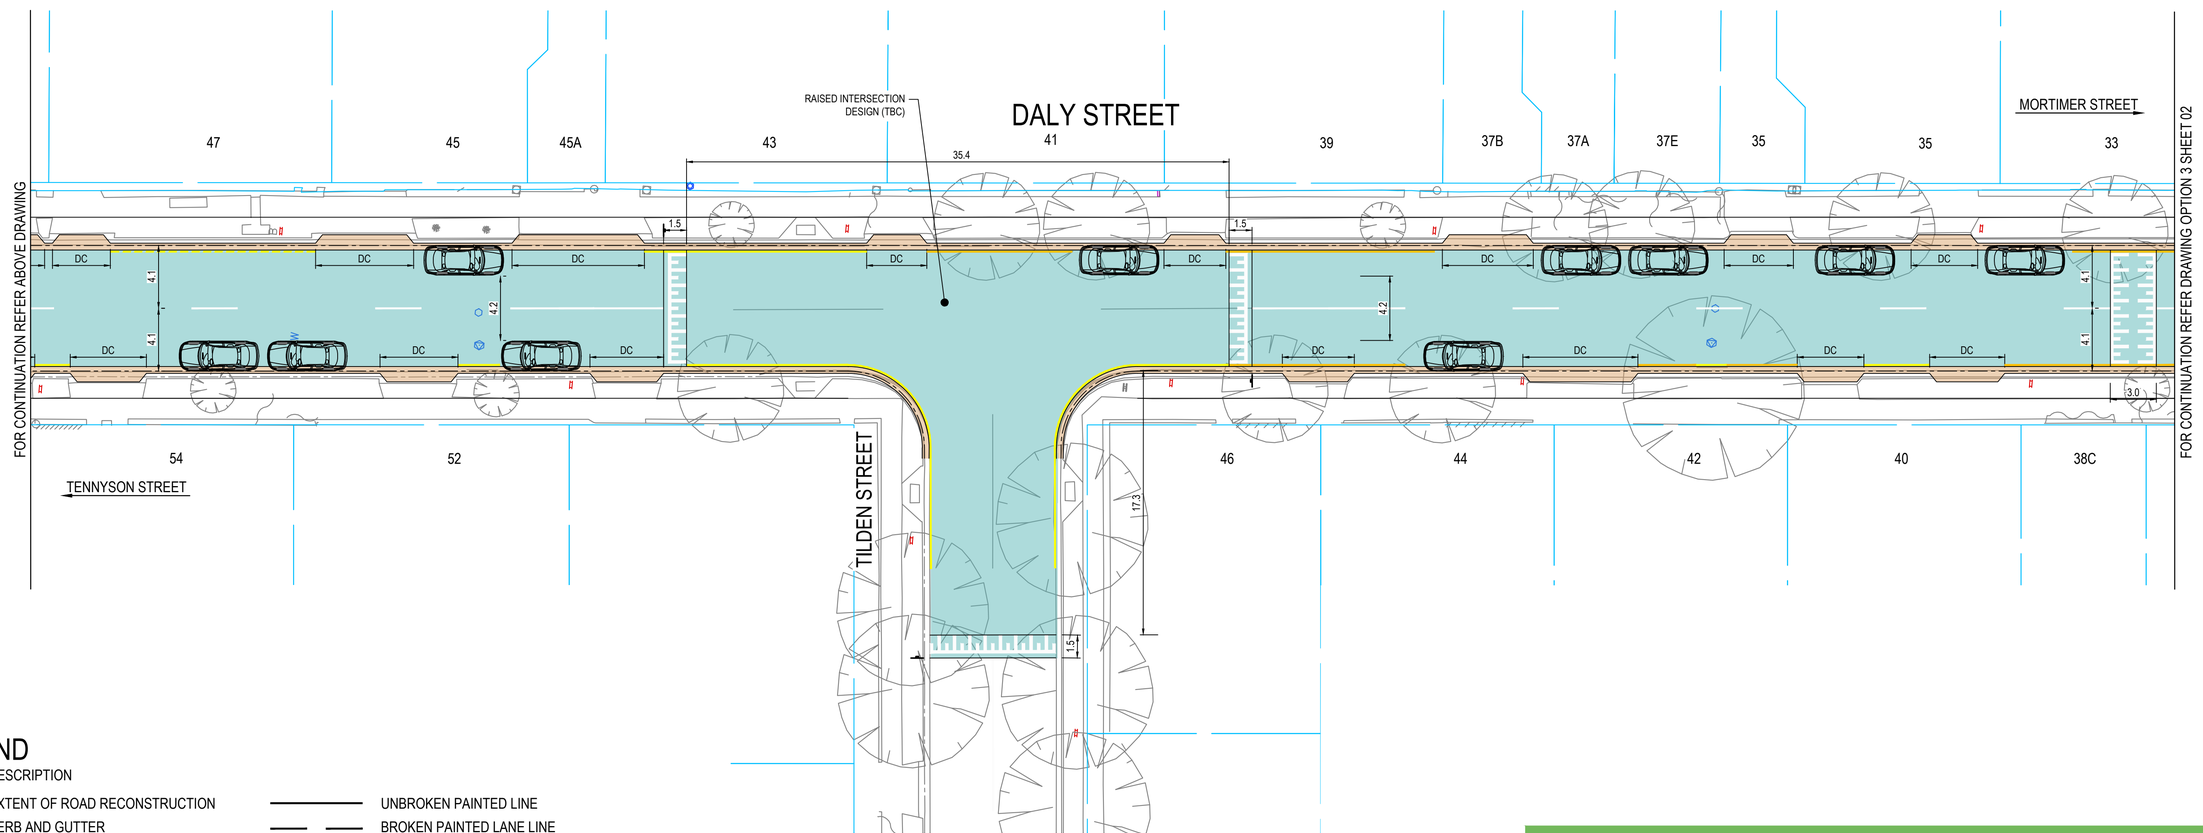

LEGEND

SYMBOL	DESCRIPTION
	EXTENT OF ROAD RECONSTRUCTION
	KERB AND GUTTER
DC	DRIVEWAY CROSSOVER
	PEDESTRIAN KERB RAMP
	PROPOSED WATTS ROAD RUMP 3m WIDE x 100 mm HIGH
	ON-STREET CAR PARK

UNBROKEN PAINTED LINE

BROKEN PAINTED LANE LINE

EXISTING 'NO STOPPING' YELLOW PAINTED LINE

PROPOSED 'NO STOPPING' YELLOW PAINTED LINE

'BUS ZONE' - EXISTING

HYDRANT

FIRE PLUG REFLECTOR

TOTAL ON-STREET CAR PARKS IS 54

0 2 4 6 8 10
SCALE OF METRES
1:200 AT A1

City of West Torrens

CONCEPT ONLY FOR ILLUSTRATION PURPOSES

DALY STREET, KURRALTA PARK OPTION 3: LINE MARKING PLAN - NO PARKING AT WATTS HUMPS

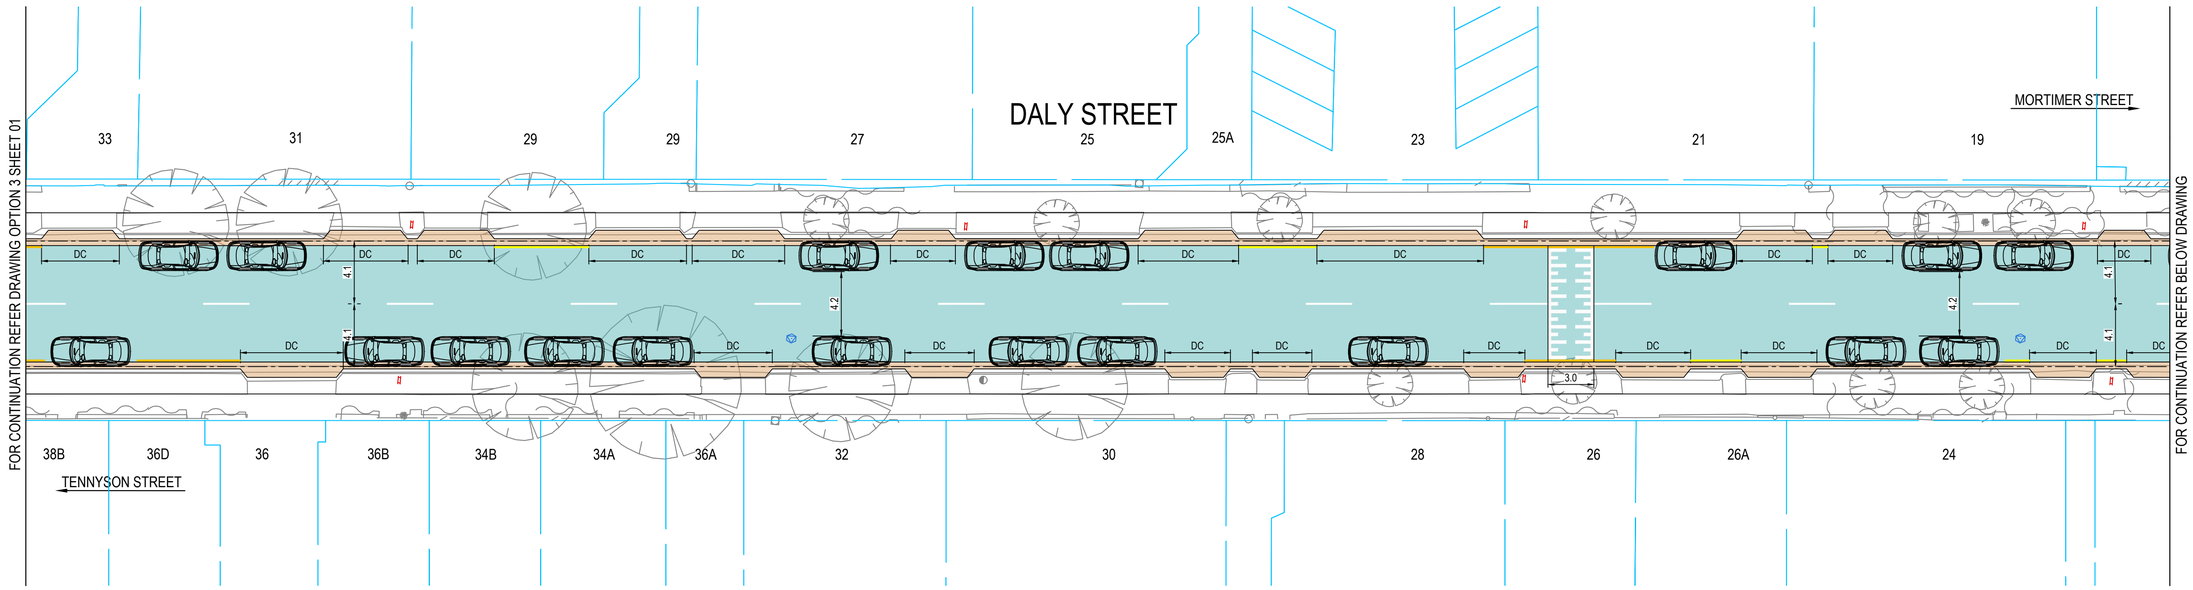

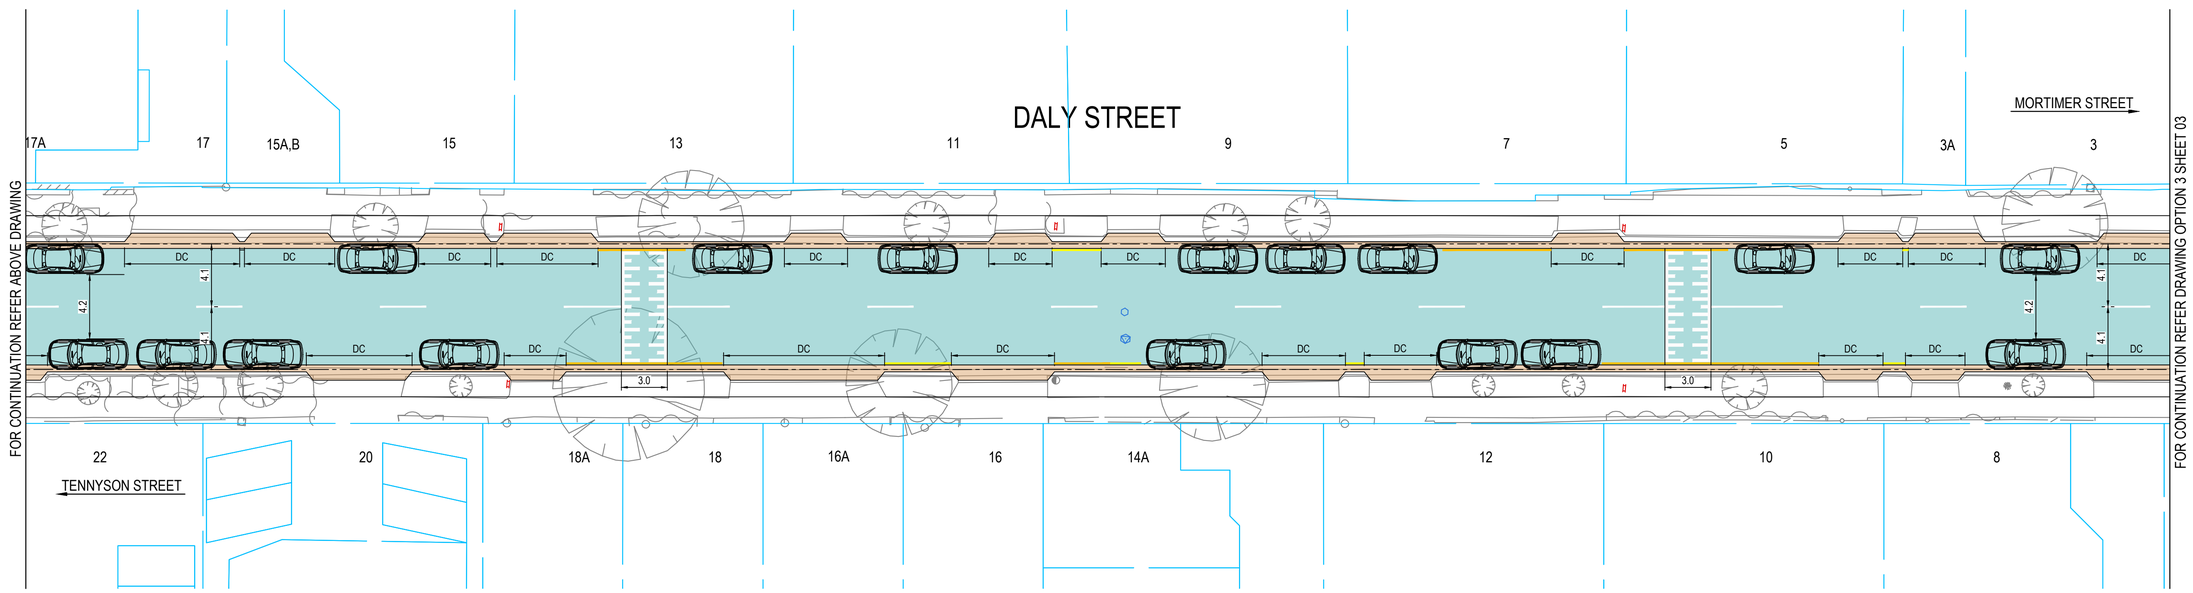

LEGEND

SYMBOL	DESCRIPTION
	EXTENT OF ROAD RECONSTRUCTION
	KERB AND GUTTER
DC	DRIVEWAY CROSSOVER
	PEDESTRIAN KERB RAMP
	PROPOSED WATTS ROAD RUMP 3m WIDE x 100 mm HIGH
	ON-STREET CAR PARK

- UNBROKEN PAINTED LINE
- BROKEN PAINTED LANE LINE
- EXISTING 'NO STOPPING' YELLOW PAINTED LINE
- PROPOSED 'NO STOPPING' YELLOW PAINTED LINE
- 'BUS ZONE' - EXISTING
- HYDRANT
- FIRE PLUG REFLECTOR

TOTAL ON-STREET CAR PARKS IS 54

0 2 4 6 8 10
SCALE OF METRES
1:200 AT A1

City of West Torrens

CONCEPT ONLY FOR ILLUSTRATION PURPOSES

DALY STREET, KURRALTA PARK OPTION 3: LINE MARKING PLAN - NO PARKING AT WATTS HUMPS

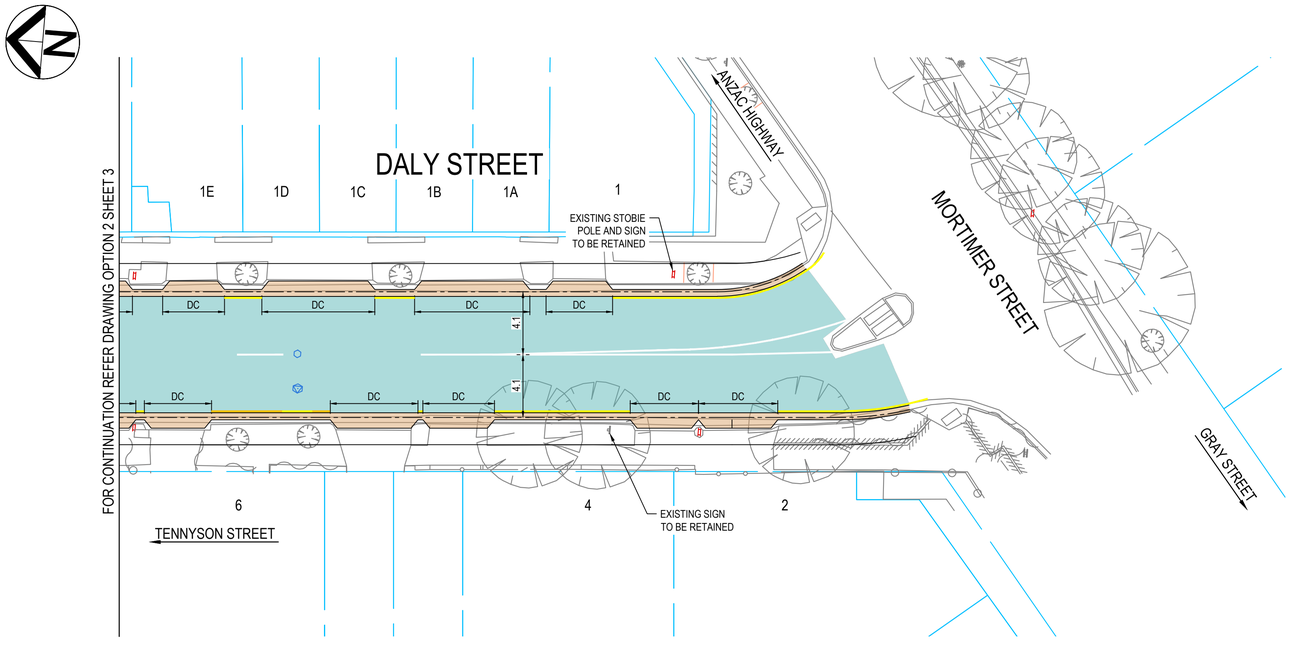

LEGEND

SYMBOL	DESCRIPTION
	EXTENT OF ROAD RECONSTRUCTION
	KERB AND GUTTER
DC	DRIVEWAY CROSSOVER
	PEDESTRIAN KERB RAMP
	PROPOSED WATTS ROAD RUMP 3m WIDE x 100 mm HIGH
	ON-STREET CAR PARK

UNBROKEN PAINTED LINE

BROKEN PAINTED LANE LINE

EXISTING 'NO STOPPING' YELLOW PAINTED LINE

PROPOSED 'NO STOPPING' YELLOW PAINTED LINE

'BUS ZONE' - EXISTING

HYDRANT

FIRE PLUG REFLECTOR

TOTAL ON-STREET CAR PARKS IS 54

0 2 4 6 8 10
SCALE OF METRES
1:200 AT A1

City of West Torrens

CONCEPT ONLY FOR ILLUSTRATION PURPOSES